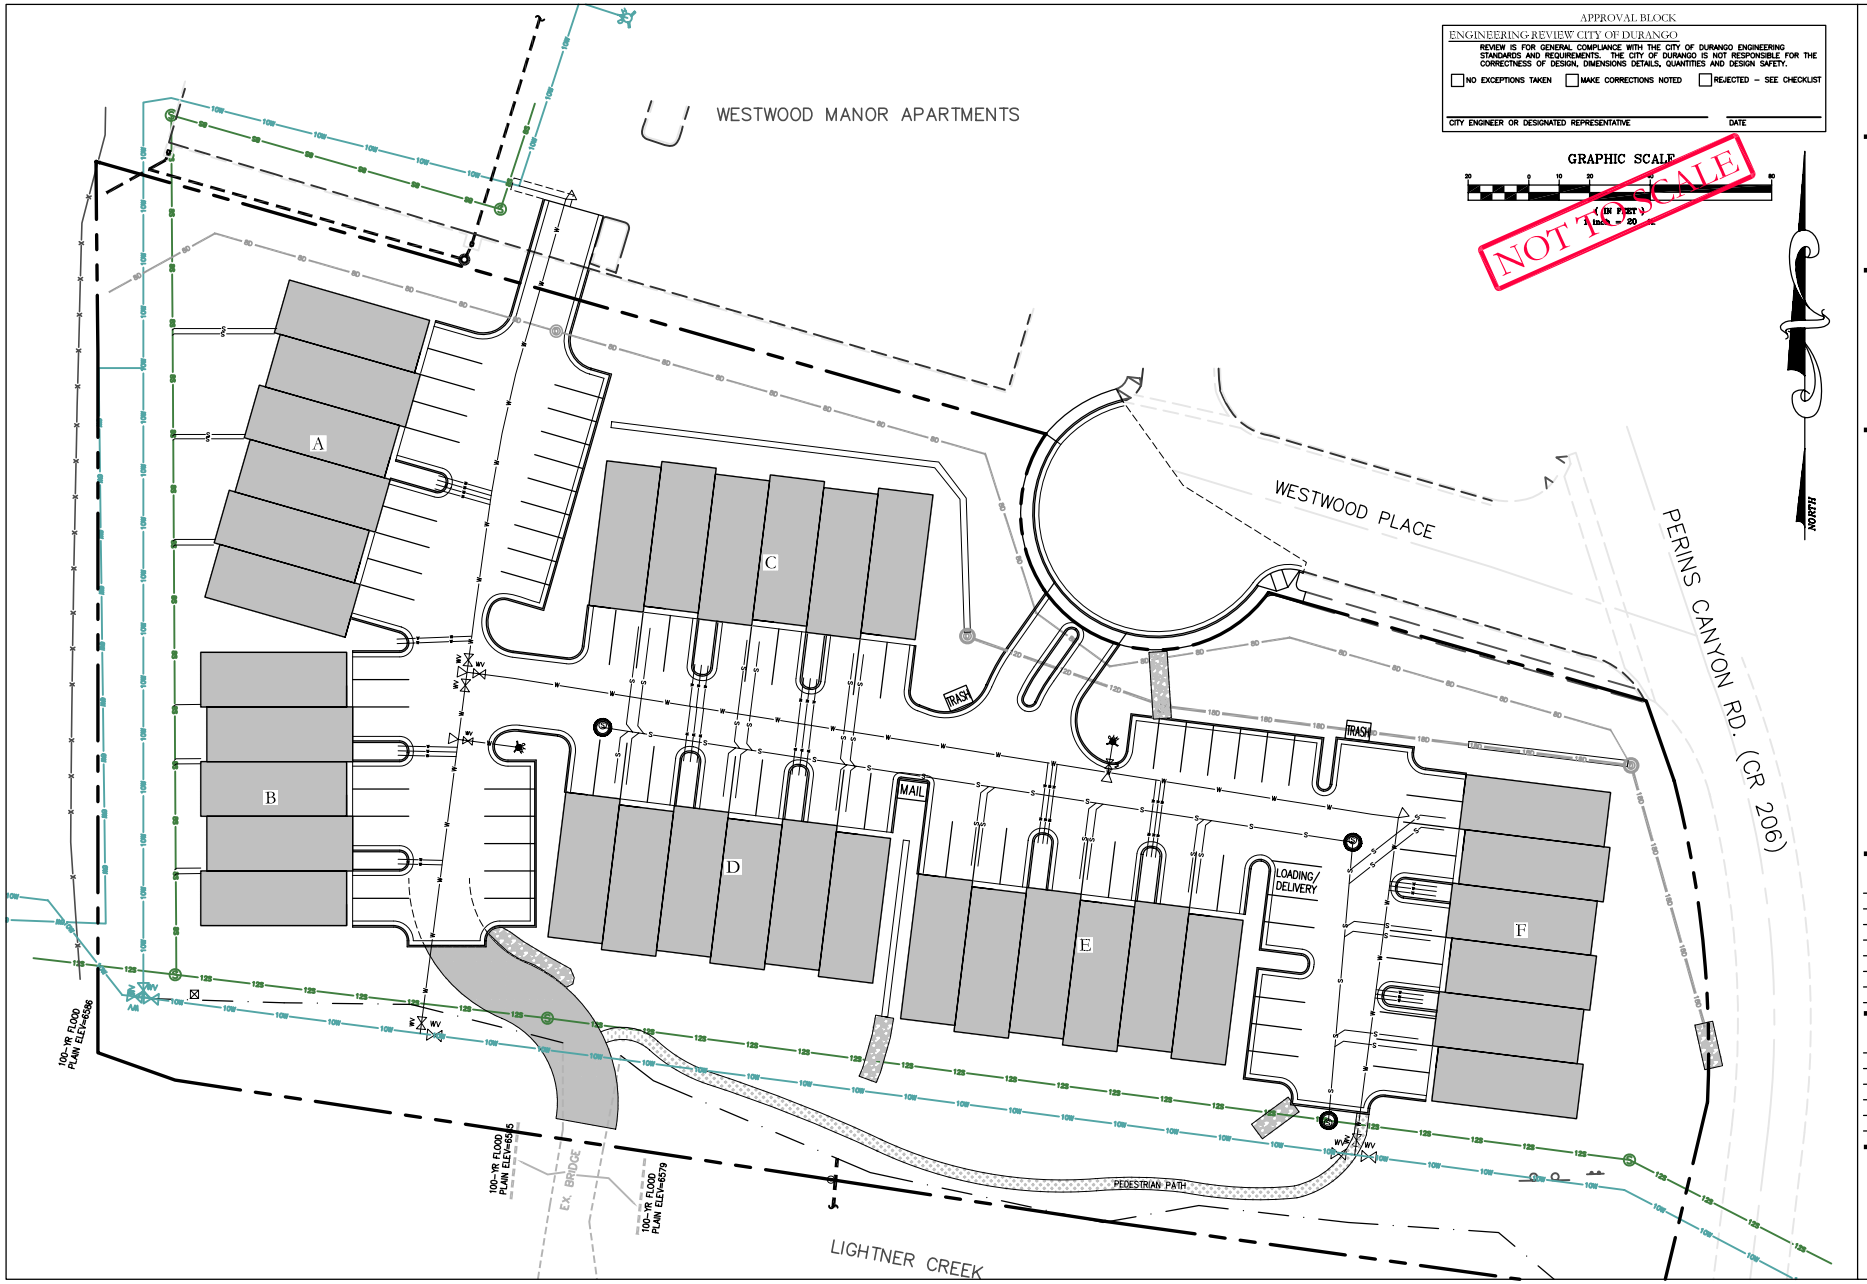

APPROVAL BLOCK

ENGINEERING REVIEW CITY OF DURANGO

REVIEW IS FOR GENERAL COMPLIANCE WITH THE CITY OF DURANGO ENGINEERING STANDARDS AND REQUIREMENTS. THE CITY OF DURANGO IS NOT RESPONSIBLE FOR THE CORRECTNESS OF DESIGN, DIMENSIONS DETAILS, QUANTITIES AND DESIGN SAFETY.

☐ NO EXCEPTIONS TAKEN ☐ MAKE CORRECTIONS NOTED ☐ REJECTED – SEE CHECKLIST

CITY ENGINEER OR DESIGNATED REPRESENTATIVE DATE

SDS

Site Development Solutions, LLC

2096 Hwy 151
Ignacio, CO
81137
970-563-4411 ph.
970-563-4114 fax
sds@durango.net

IMPROVEMENT PLANS

DAKOTA WEST

JIM NELSON

CITY OF DURANGO

SEC - TWN - RNG

ISSUE	DATE
PRELIM.	4/4/06
95% CD	7/5/06
Rev. per City	7/18/06
Rev. Parking	8/10/06

REVISIONS	DATE

C3.0

SITE PLAN